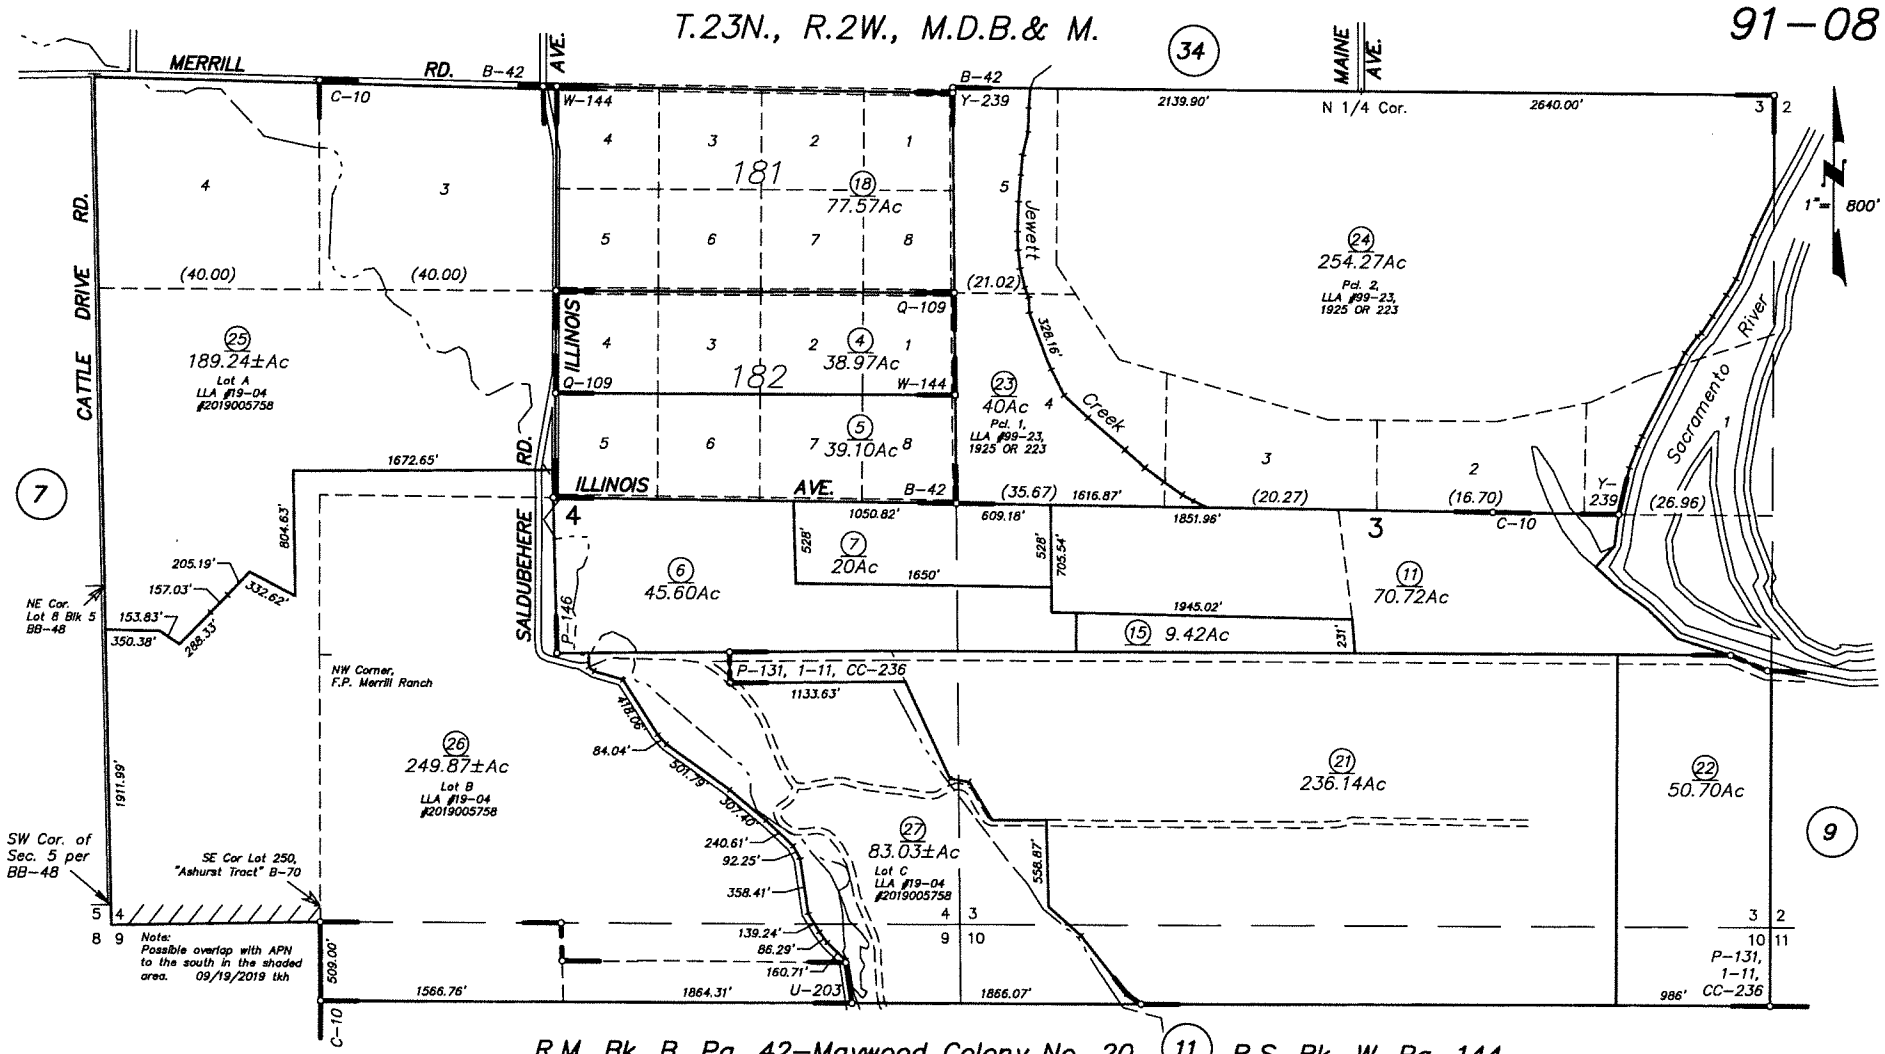

ASSESSOR'S CADASTRAL MAP	
REVISED	1. THIS MAP WAS PREPARED FOR ASSESSMENT PURPOSES ONLY.
10/24/2017 tkh	2. NO LIABILITY IS ASSUMED FOR THE ACCURACY OF THE DATA SHOWN.
09/27/2019 tkh	3. ASSESSOR'S PARCELS MAY NOT COMPLY WITH LOCAL LOT–SPLIT OR BUILDING SITE ORDINANCES.

R.M. Bk. B, Pg. 42–Maywood Colony No. 20
R.M. Bk. C, Pg. 10–Merrill Ranch Partition
R.M. Bk. D, Pg. 40–Change of Sacramento Riv.
R.S. Bk. P, Pg. 131
R.S. Bk. P, Pg. 146
R.S. Bk. Q, Pg. 109
R.S. Bk. U, Pg. 203
R.S. Bk. W, Pg. 144
R.S. Bk. Y, Pg. 239–Lot Line Adj. No. 99–23
R.S. Bk. CC, Pg. 236
P.M. Bk. 1, Pg. 11–Parcel Map No. 198

Assessor's Map Bk. 91 –Pg. 08
County of Tehama, Calif.

NOTE–Assessor's Block Numbers Shown in Ellipses
Assessor's Parcel Numbers Shown in Circles